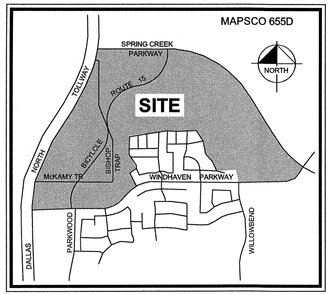

LOCATION MAP
NOT-TO-SCALE

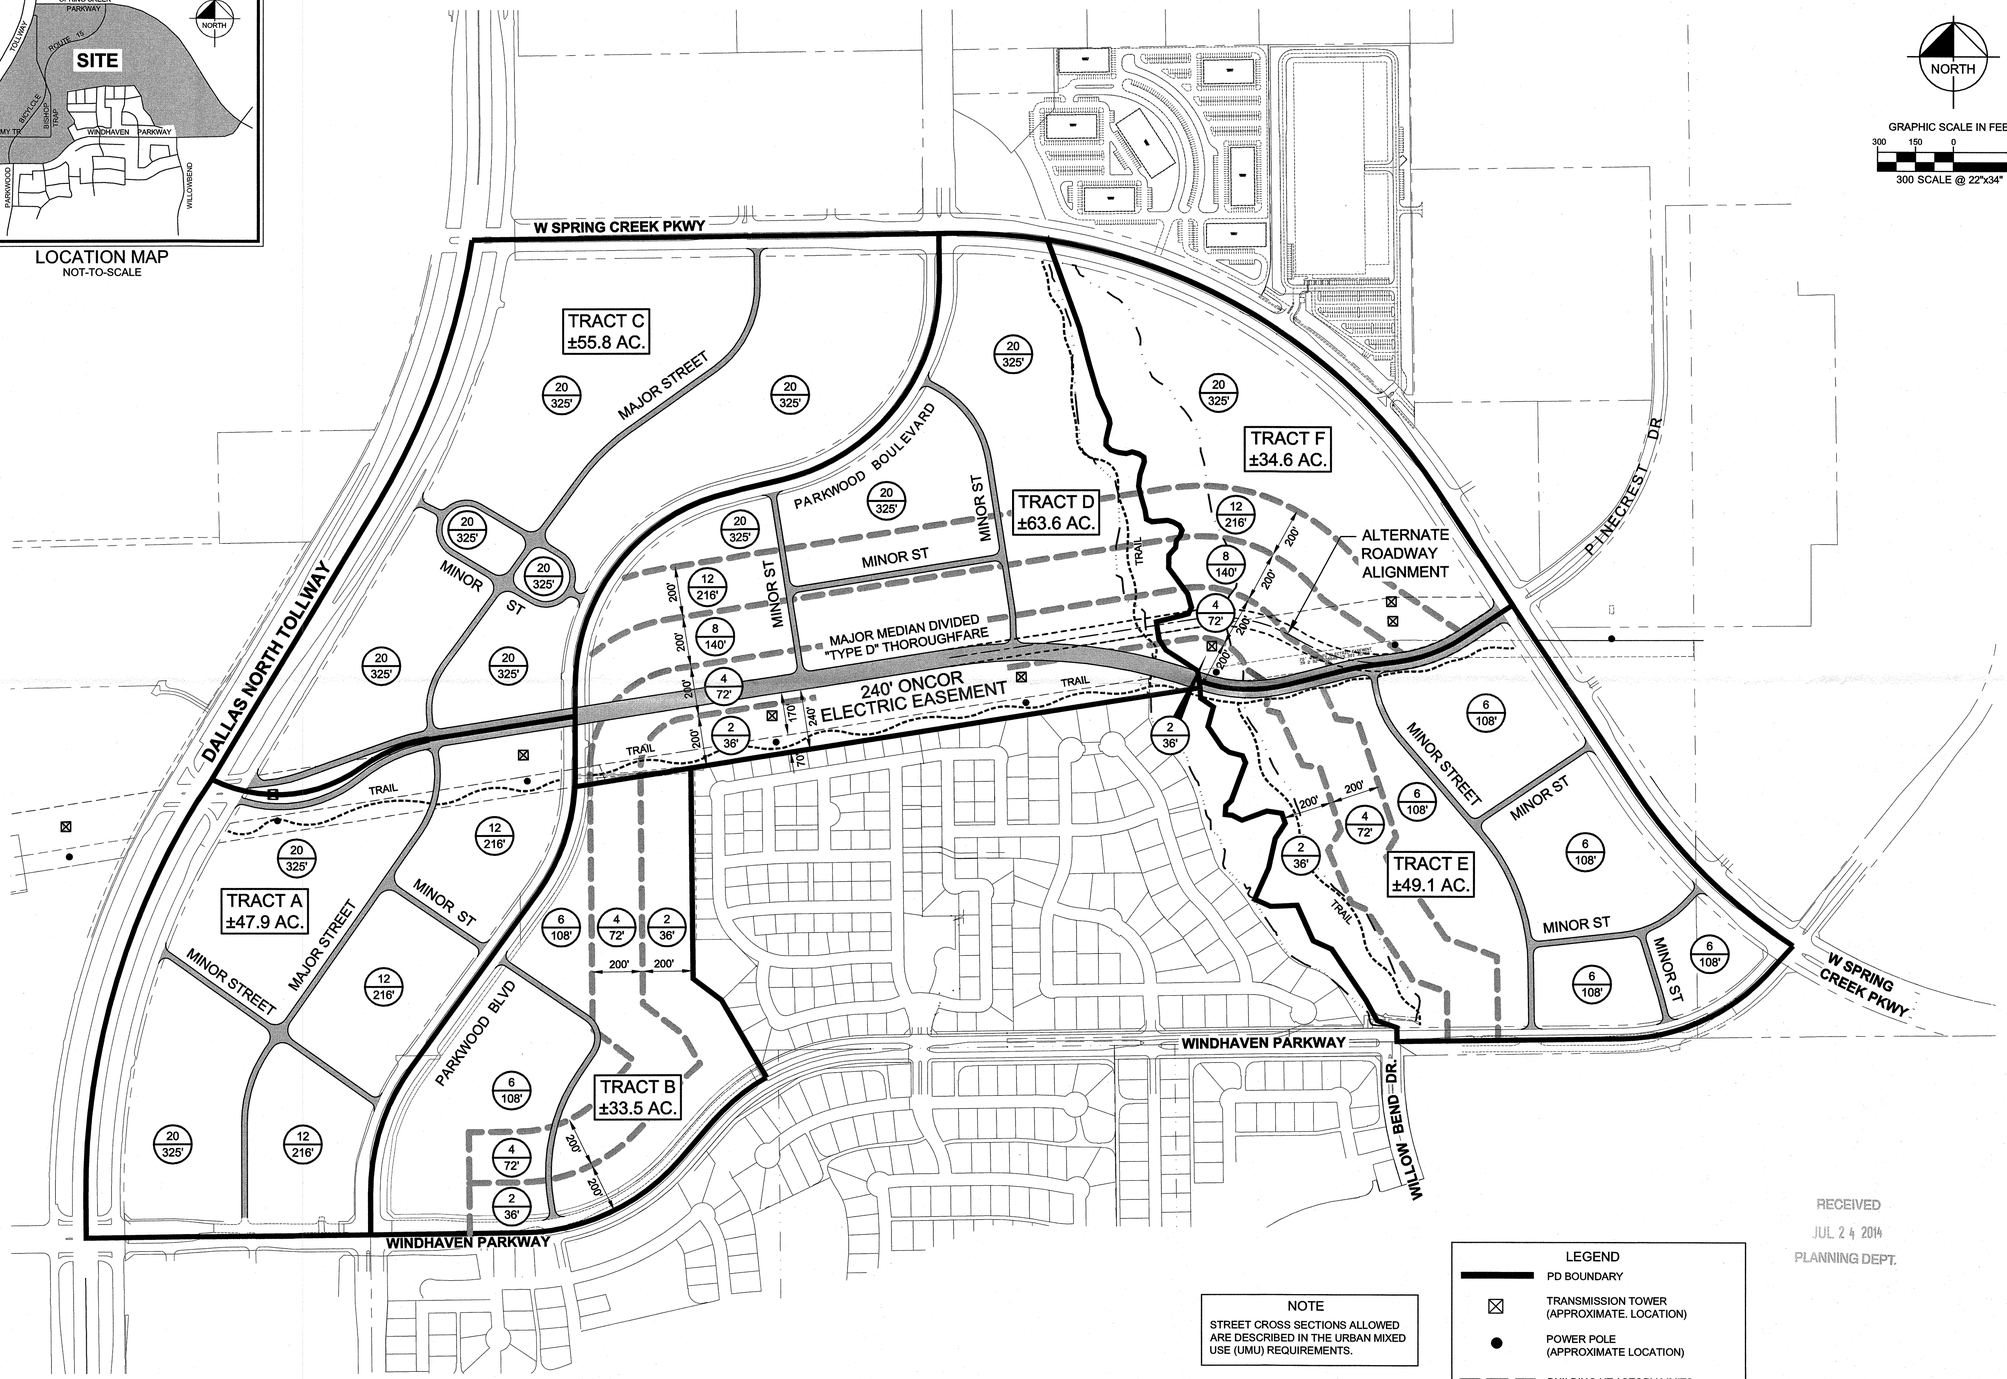

GRAPHIC SCALE IN FEET
300 150 0 300
300 SCALE @ 22"x34"

NOTE
STREET CROSS SECTIONS ALLOWED ARE DESCRIBED IN THE URBAN MIXED USE (UMU) REQUIREMENTS.

LEGEND
- PD BOUNDARY
- TRANSMISSION TOWER (APPROXIMATE. LOCATION)
- POWER POLE (APPROXIMATE LOCATION)
- BUILDING HT / STORY LIMITS
- x / y = x = NUMBER OF STORIES ALLOWED. y = HEIGHT ALLOWED

RECEIVED
JUL. 2 4 2014
PLANNING DEPT.

No.	REVISIONS	DATE	BY

Kimley»Horn
© 2014 KIMLEY-HORN AND ASSOCIATES, INC.
12750 MERIT DRIVE, SUITE 1000, DALLAS, TX 75251
PHONE: 972-770-1300 FAX: 972-239-3820
WWW.KIMLEY-HORN.COM TX F-928

KHA PROJECT 064041011
DATE JUL. 2014
SCALE 1" = 300'
DESIGNED BY JRH
DRAWN BY MSM
CHECKED BY JRH

HAGGARD FARM
±284.5 ACRES
PLANO, TEXAS

ZONING EXHIBIT

SHEET NUMBER
EXH

This document, together with the concepts and designs presented herein, as an instrument of service, is intended only for the specific purpose and client for which it was prepared. Reuse of and improper reliance on this document without written authorization and adaptation by Kimley-Horn and Associates, Inc. shall be without liability to Kimley-Horn and Associates, Inc.

IMAGES
REFS
LAST SAVED
PLOTTED
DWG PATH
DWG NAME

Copyright © 2014
Kimley-Horn and Associates, Inc.
All rights reserved